



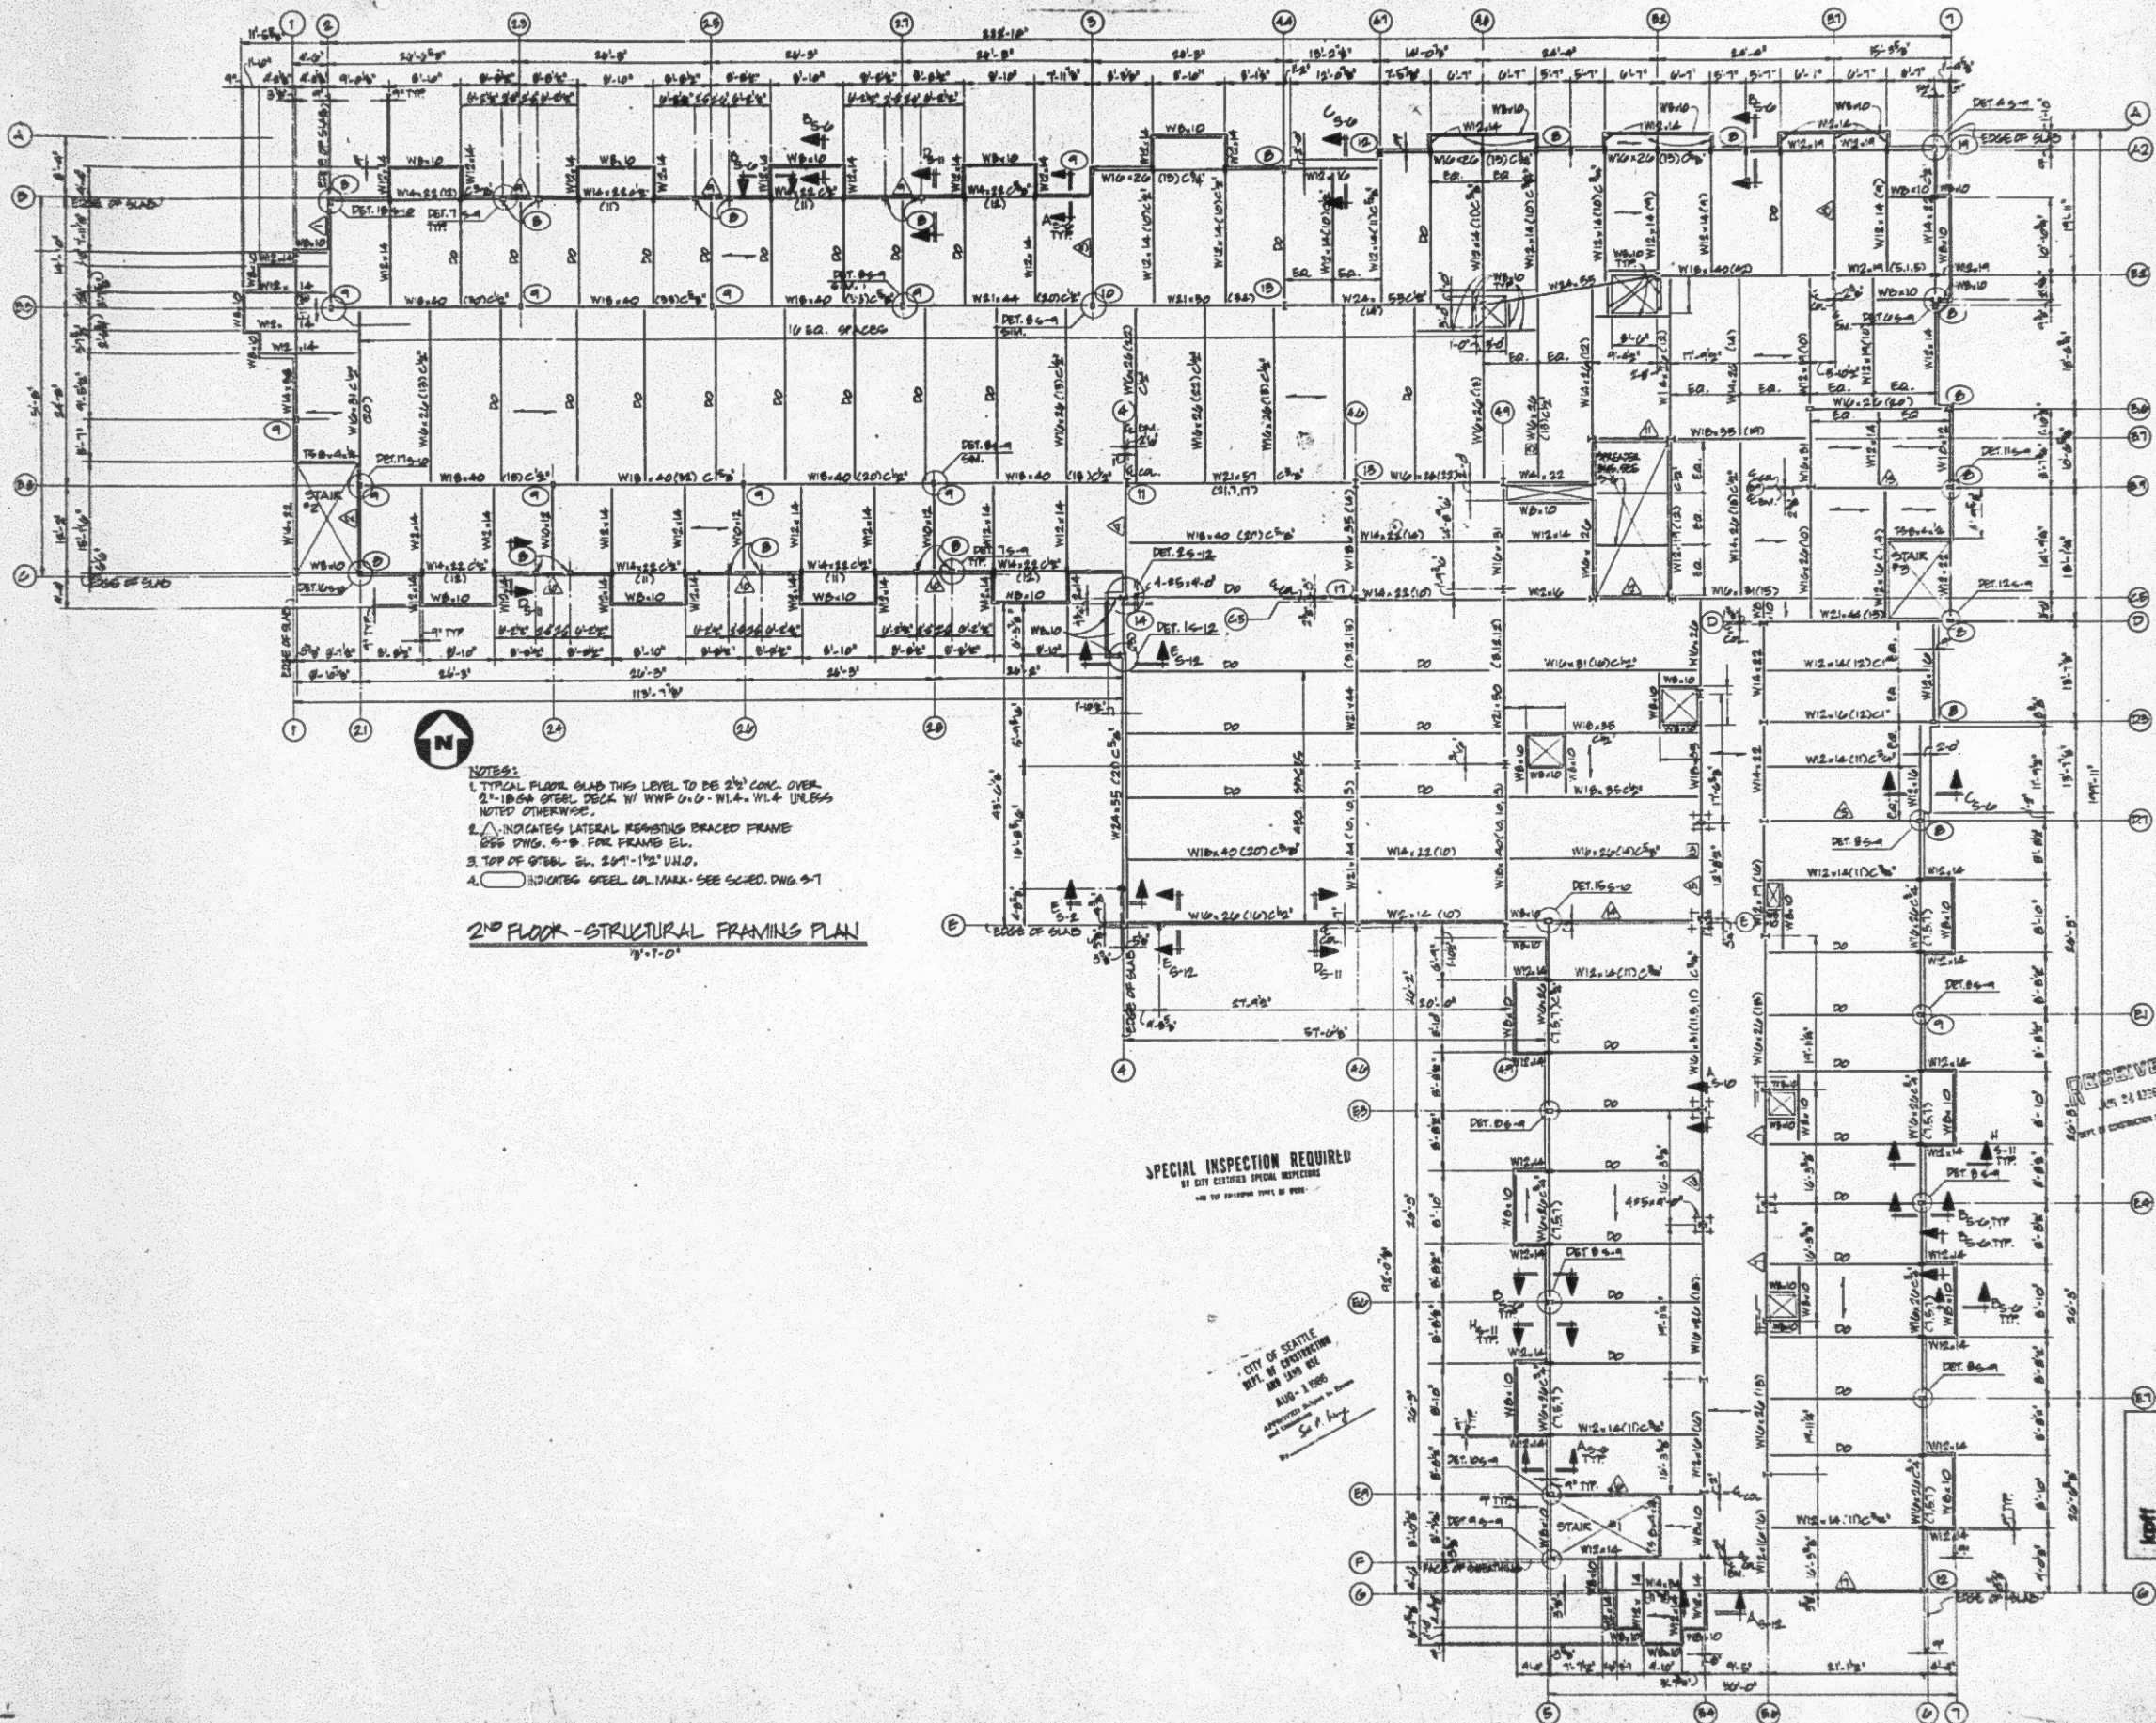

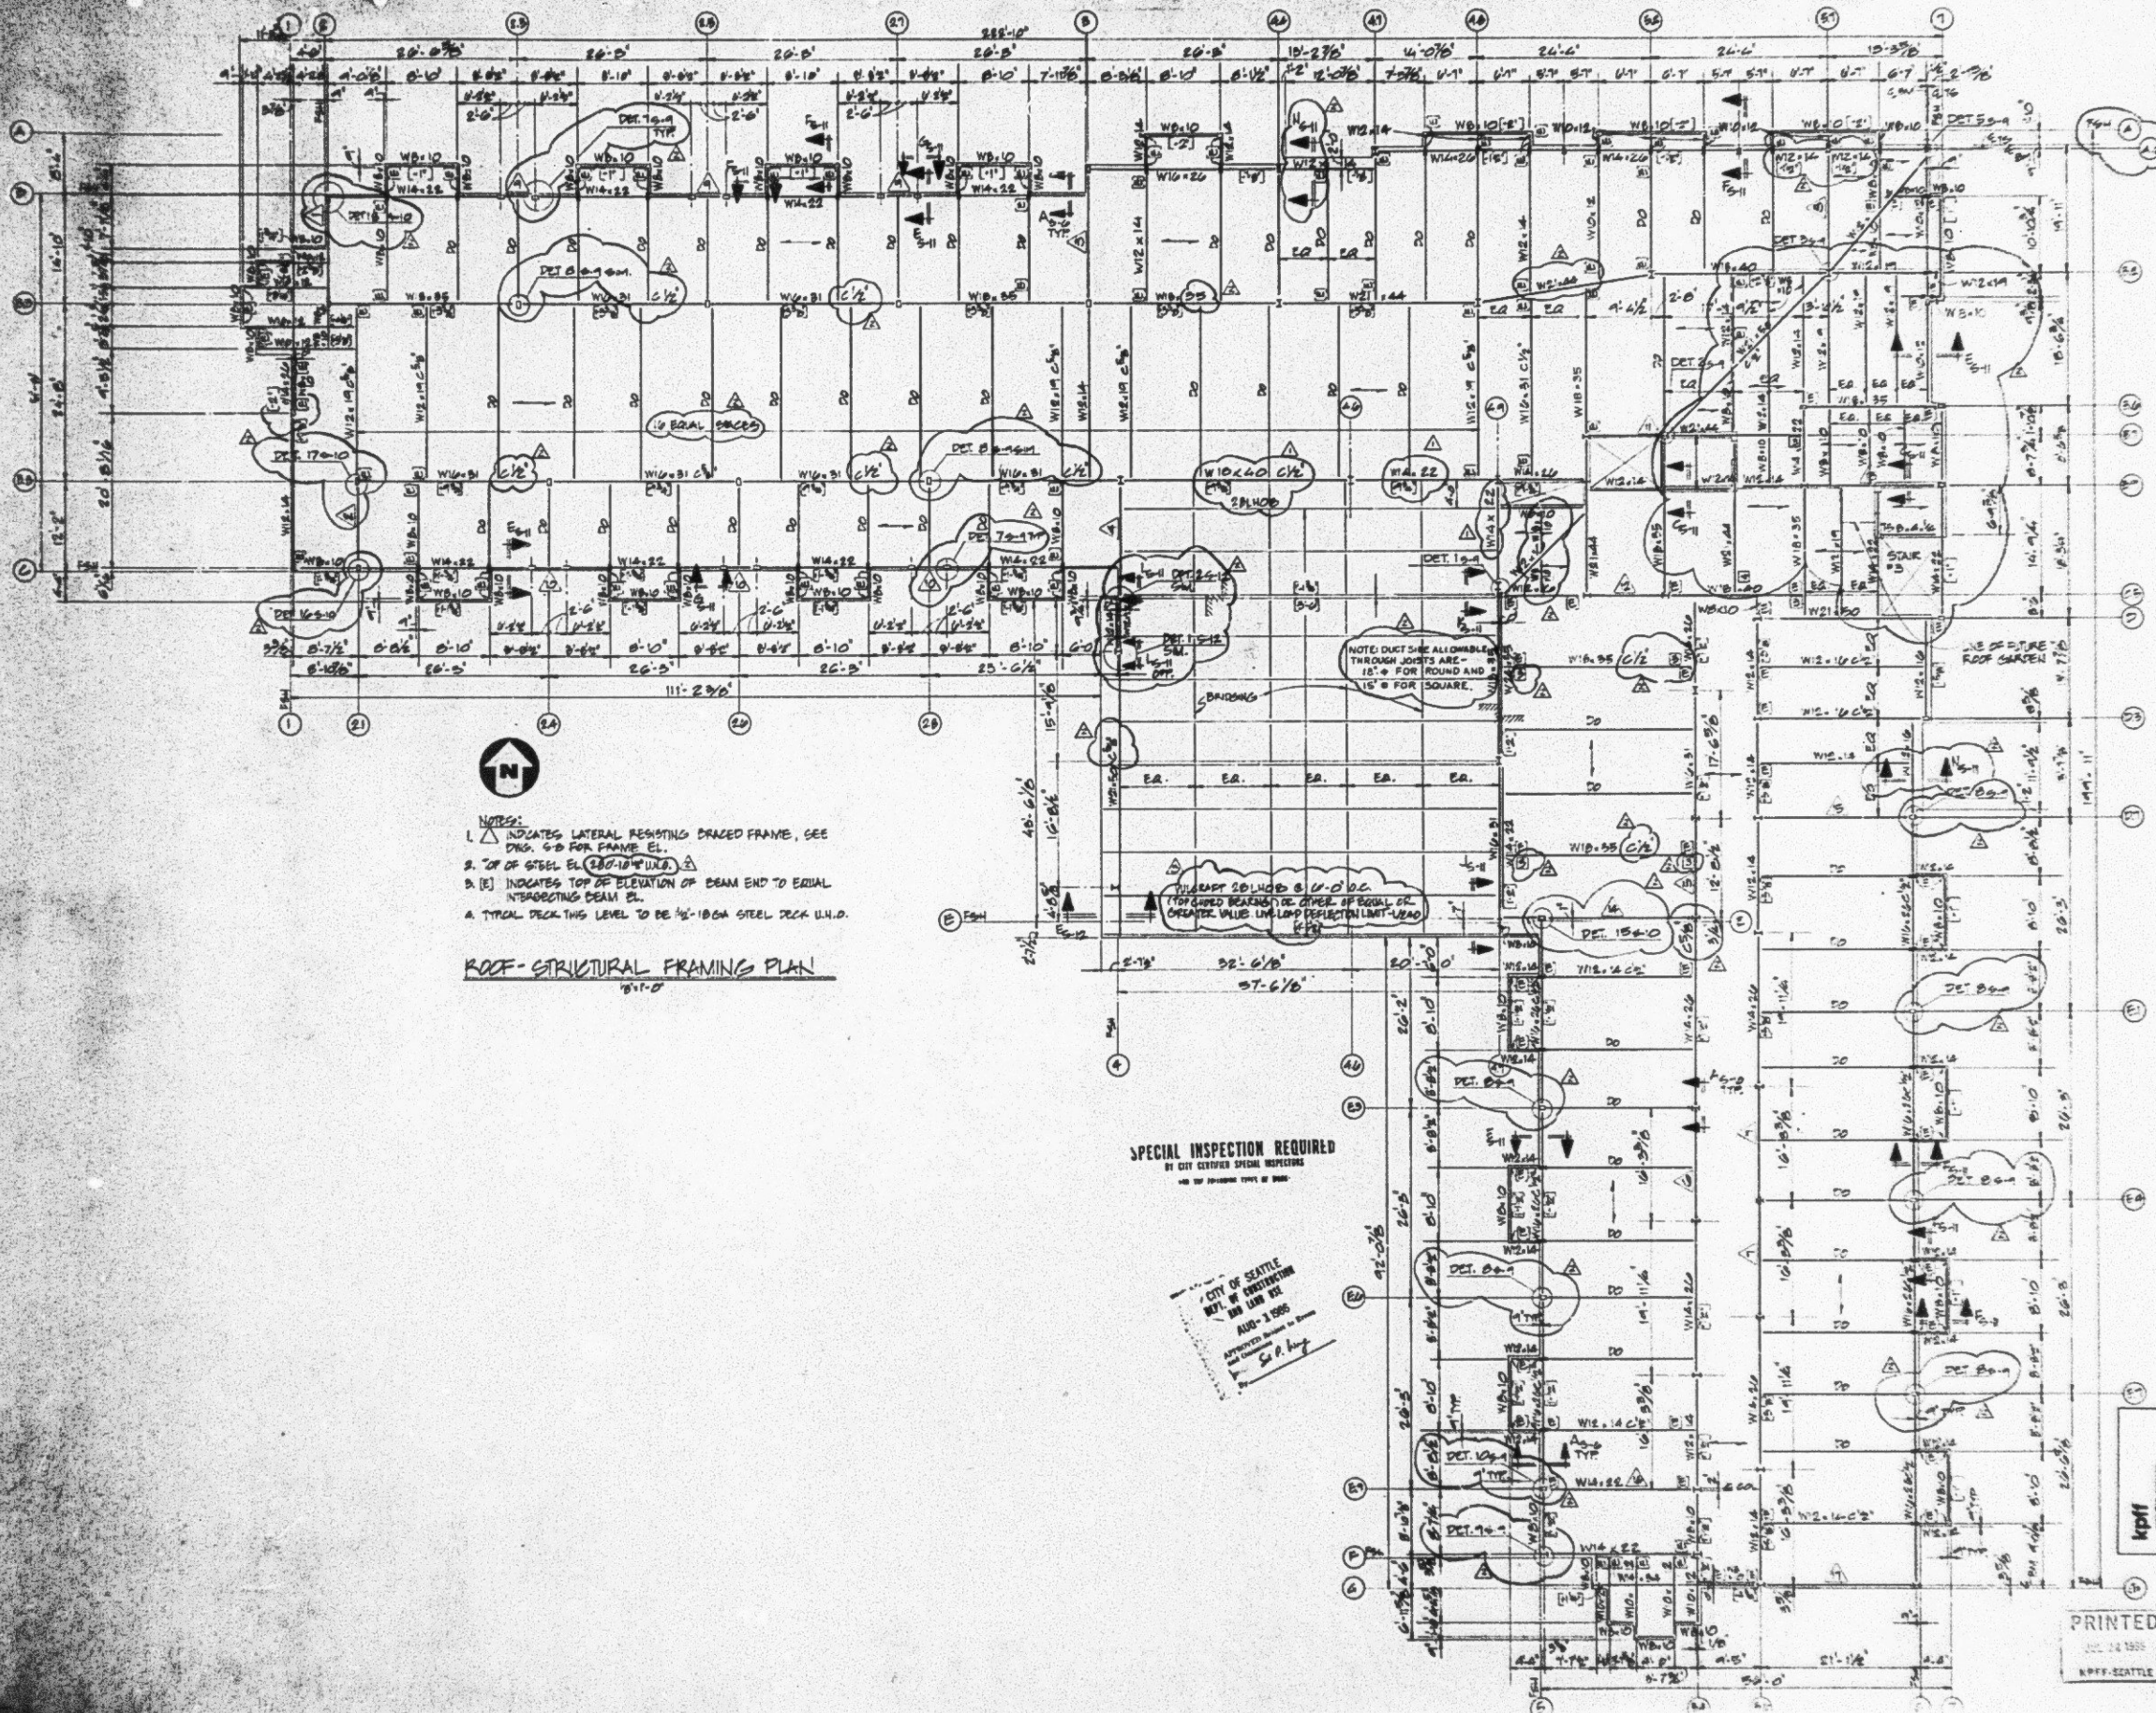

- NOTES:
1. INDICATES LATERAL RESISTING DRAGED FRAME, SEE DRG. G-8 FOR FRAME EL.
 3. [E] INDICATES TOP OF ELEVATION OF BEAM END TO EQUAL INTERSECTING BEAM EL.
 4. TYPICAL DECK THIS LEVEL TO BE 1/2" - 18 GA STEEL DECK U.L.D.

ROOF-STRUCTURAL FRAMING PLAN

SPECIAL INSPECTION REQUIRED
BY CITY CERTIFIED SPECIAL INSPECTORS
FOR THE FOLLOWING ITEMS OF WORK:

CITY OF SEATTLE
DEPT. OF CONSTRUCTION
AND LAND USE
AUG-3-1985
APPROVED FOR THE
CITY OF SEATTLE
S. P. King







Approval	Date
Approved by	
Reviewed by	
Checked by	
Drawn by	




Project: SEATTLE KIRO NURSING HOME
1601 E. Yesler Way
Seattle, Washington 98122
For: MIKEI CONCERNS
1700 24th Ave So.
Seattle, Washington 98144-4697

PRINTED
JUL 12 1985
KPPF-SEATTLE

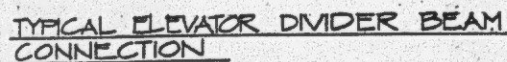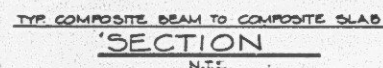


NOTES:

1. ALL BOLTS TO BE ASTM A325 F WITH HARDENED WASHERS UND.
2. ALL CONNECTION R. MAT'L TO BE A572
3. THIS SCHEDULE FOR SINGLE SHEAR, SINGLE ROW CONNECTIONS ONLY.
4. 15 SHOWN ON PLANS INDICATES NO OF BOLTS REQUIRED.
5. 120 SHOWN ON PLANS INDICATES NO. OF BOLTS REQUIRED IN A DOUBLE ANGLE CONNECTION. SEE SPECIAL DOUBLE ANGLE CONNECTION DETAIL.
6. ALL HOLES IN CONNECTION R.'S TO BE ROUND PER AISC STANDARD.
7. ALTERNATE CONNECTIONS MAY BE USED IF APPROVED BY THE ENGINEER AND SHALL HAVE THE SAME STRENGTH AS SHOWN IN THE SCHEDULE.

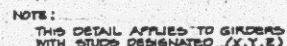


SPECIAL STUD SPACING

 

SECTION A




STANDARD BOLTED BEAM CONNECTIONS

 

DETAIL (TYPE)
SCALE 1"=1'-0"

- NOTES:

1. SLAB SUPPORT ANGLES ARE REQUIRED AT ALL COLUMN LOCATIONS WHERE THERE IS NO BEAM OR OTHER SUPPORT FOR SLAB AT COLUMN PENETRATION.
2. IN ADDITION TO PERMANENT SLAB SUPPORT ANGLES THE CONTRACTOR SHALL PROVIDE WISC. DECK SUPPORTS AT OTHER LOCATIONS REQUIRED TO MAINTAIN DECK LEVEL UNTIL CONCRETE CURES.
3. OTHER CONFIGURATIONS REQUIRING SLAB SUPPORT ANGLE INCLUDE BUT ARE NOT LIMITED TO THE FOLLOWING:

 


- NOTE:
FOR CONNECTIONS WITH SKEW ANGLES LESS THAN 80°
USE STANDARD BOLTED CONNECTION SCHEDULE.

SKEWED BEAM CONNECTION SCHEDULE				
BEAM SIZE	NO. OF BOLTS REQ'D	PLATE THICKNESS	WELD SIZE	CONN. CAPACITY (KIP/INCH SHEAR)
WD	2-F4	1/2	1/2	12.1K
WD	3-F4	1/2	1/2	24.0K
WD	4-F4	1/2	1/2	32.0K




1. THE MAXIMUM NUMBER OF STUDS REQUIRED IS SHOWN AS (K) ON FRAMING PLANS. NO STUDS ARE REQUIRED WHERE (O) APPEARS OR WHERE NO DESIGNATION IS GIVEN. WHERE STUDS ARE REQUIRED, ADDITIONAL STUDS MAY BE REQUIRED TO MEET THE ABOVE MAXIMUM SPACING REQUIREMENTS.
2. IF TWO STUDS ARE REQUIRED IN ONE PLATE THE TRANSVERSE SPACING SHALL BE A MINIMUM.

TYPE COMPOSITE BEAM STUD SPACING

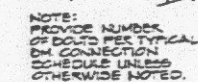



TYP. BEAM TO COLLUMN WEB (I-I) CONN.

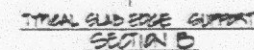



SPECIAL INSPECTION REQUIRED
BY CITY SERVICES SPECIAL INSPECTORS

CITY OF SEATTLE
 DEPT. OF CONSTRUCTION













COLUMN SCHEDULE																			
COLUMN MARK	1	2	3	4	5	6	7	8	9	10	11	12	13	14	15	16	17	18	19
SECTION 100																			
TYPE OF COL.																			
FINISHES																			
POOR																			
LEVEL 2	W10x54	T50x4x1/2	W6x16	W10x80	W10x93	W10x115	W10x144	T50x4x1/2	T50x4x1/2	T50x6x1/2	W10x100	W10x130	W10x145	W10x160					
LEVEL 1															W10x130	W10x93		W10x16	
BOTTOM BASE																			
BASE P. TYPE		E	A	A	A	A	A	F	D				A		A	A	A		G
BASE P. DIMS L x W x T		14x10x1	8x8x1/2	12x8x1/2	15x10x1/2	12x8x1/2	15x12x1/2	14x8x1/2	15x4x1/2				19x12x1/2		28x19x1/2	12x10x1	14x8x1/2		14x8x1/2
FRAME ANCHORS																			
BASE P. TYPE	B	L			D	D	B	C	H	L	J	M		K				D	
FRAME ANCHORS L x W x T	14x8x1/2	14x10x1/2			14x8x1/2	15x12x1/2	16x14x1/2	20x8x1/2	20x8x1/2	14x12x1/2	18x12x1/2	10x8x1/2		14x10x1/2				12x8x1/2	

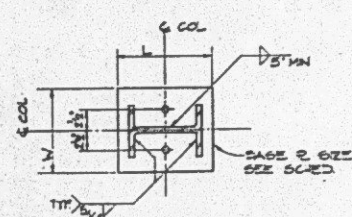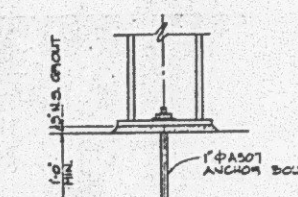

BASE PLATE TYPE A
SCALE: 1" = 1'-0"

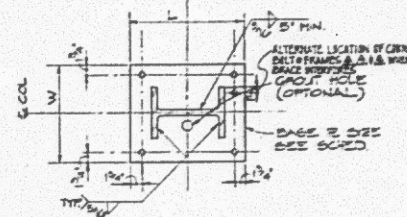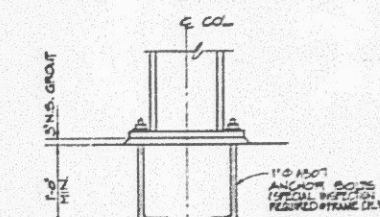

BASE PLATE TYPE B
SCALE: 1" = 1'-0"

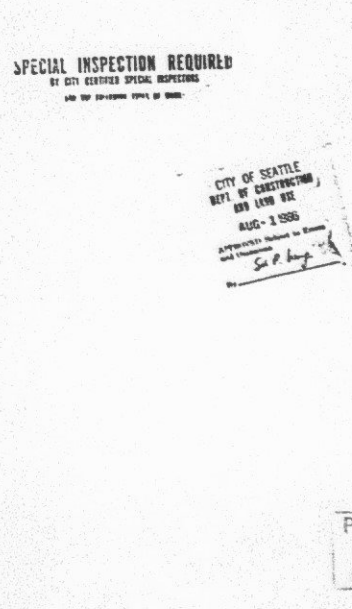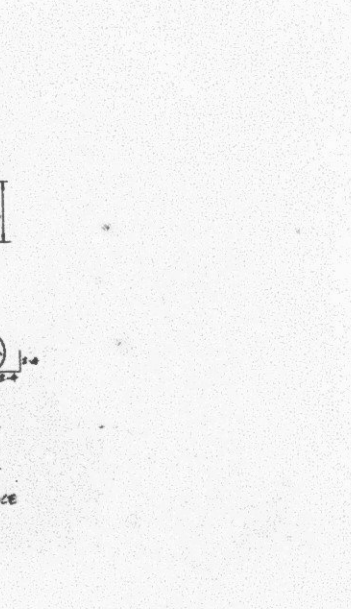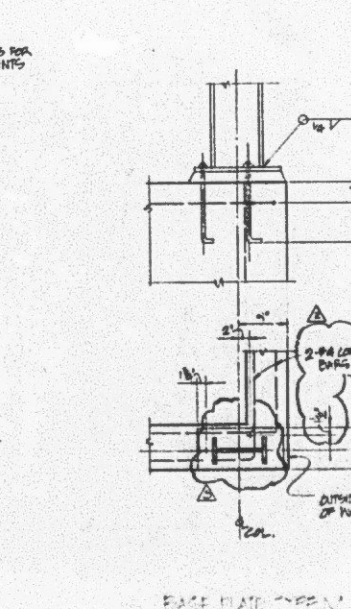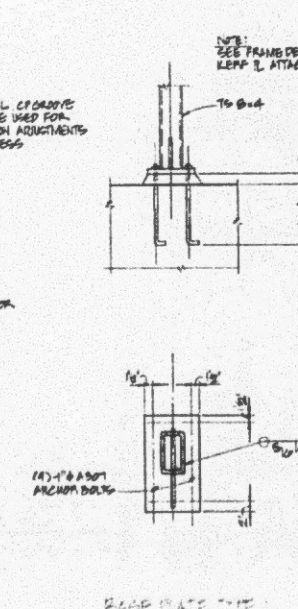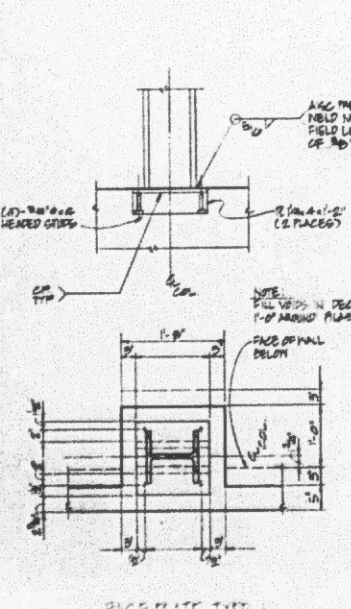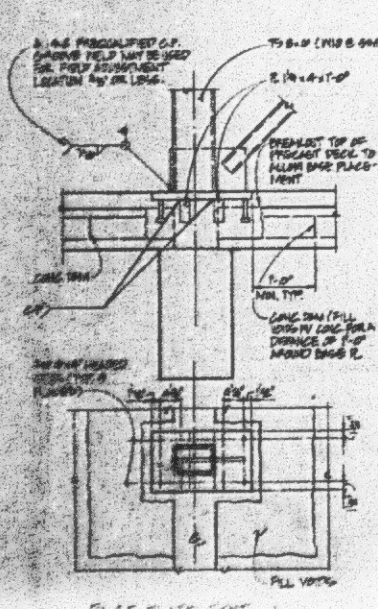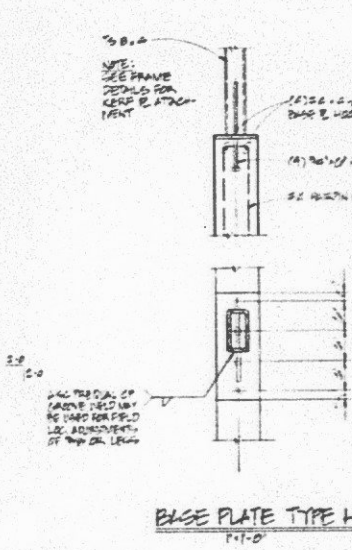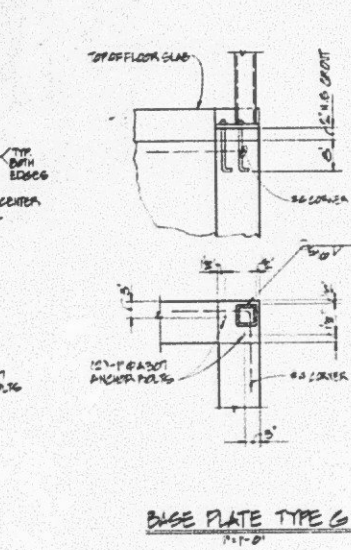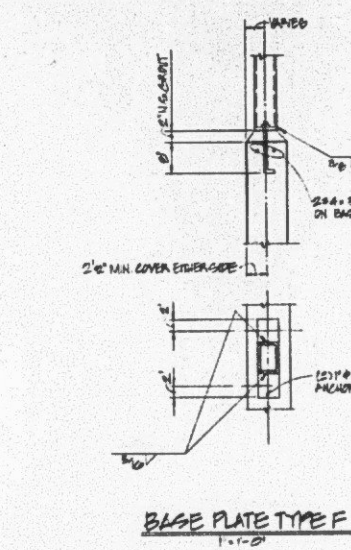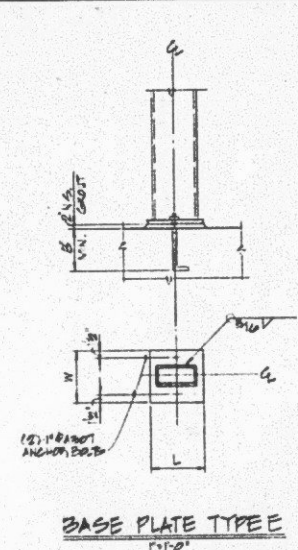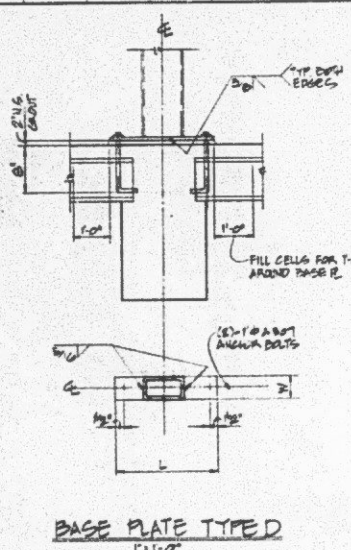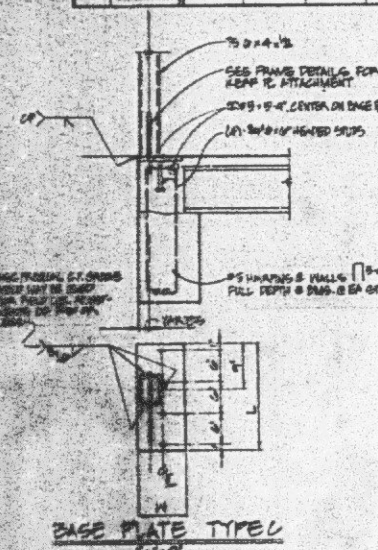


Project: SEATTLE KIRO NURSING HOME

1601 E. Yester Way
Seattle, Washington 98122

For: NIKKEI CONCERNS
1700 24th Ave. So.
Seattle, Washington 98144-4697

Revisions

No.	Description	Date






PRINTED


SEP 14 1988

KPFF-SEATTLE


S-7

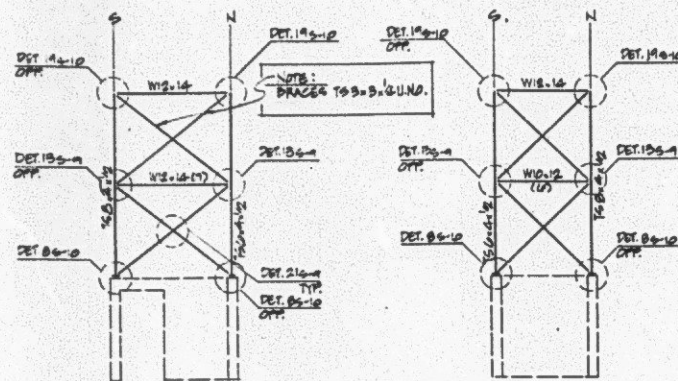


FRAME 1

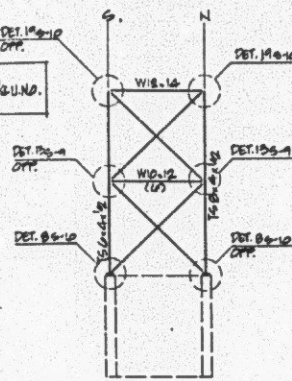


FRAME 2

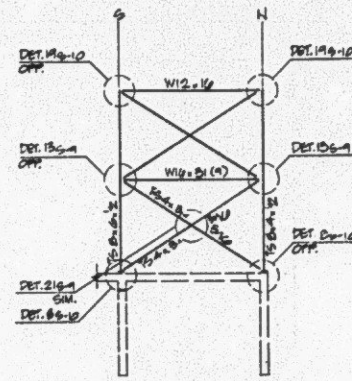


FRAME 3

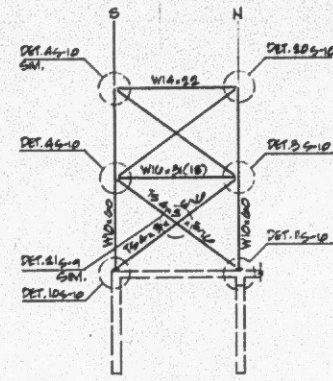


FRAME 4

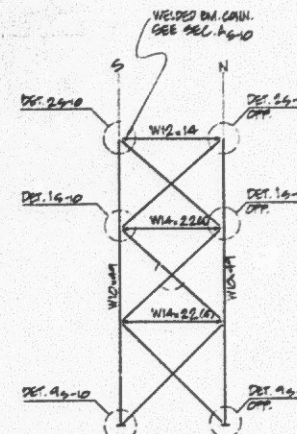


FRAME 5

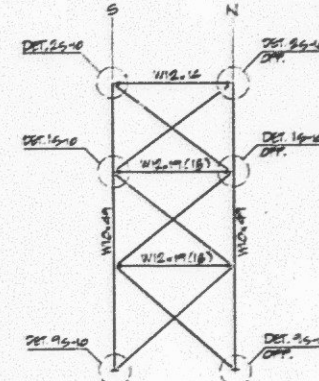


FRAME 6

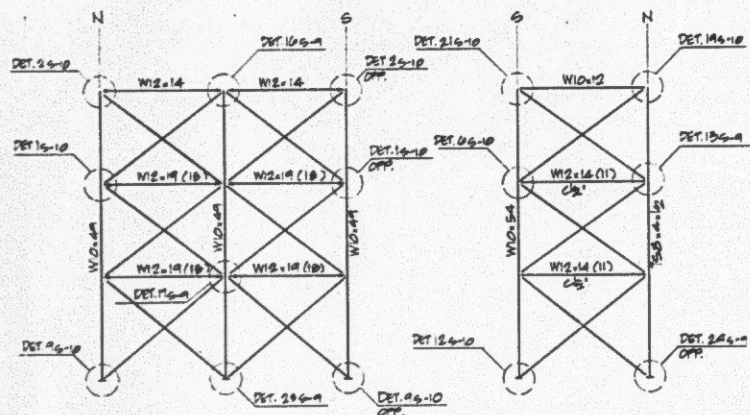


FRAME 7

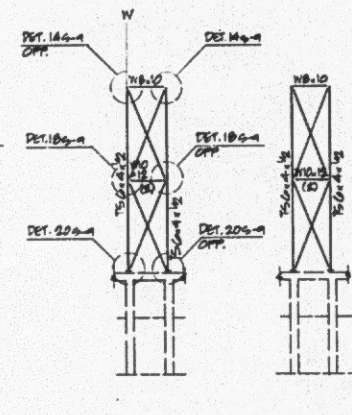

FRAME 8

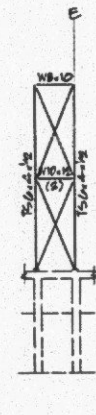


FRAME 9

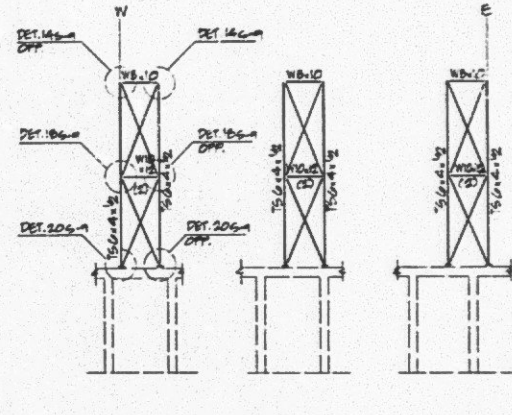


FRAME 10


SPECIAL INSPECTION REQUIRED

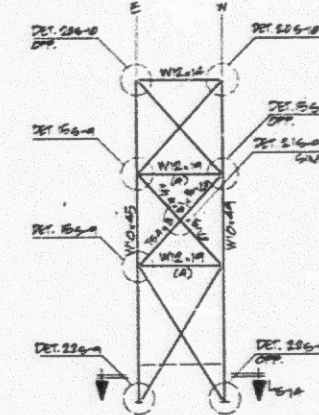

FRAME 11

RECEIVED
JUL 24 1995
OFFICE OF ENGINEERING & DESIGN

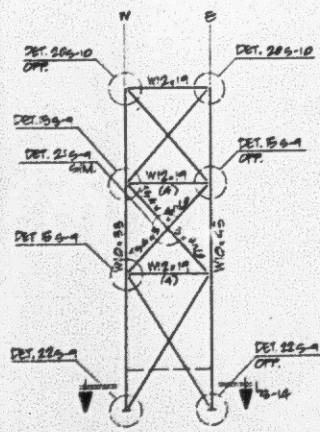

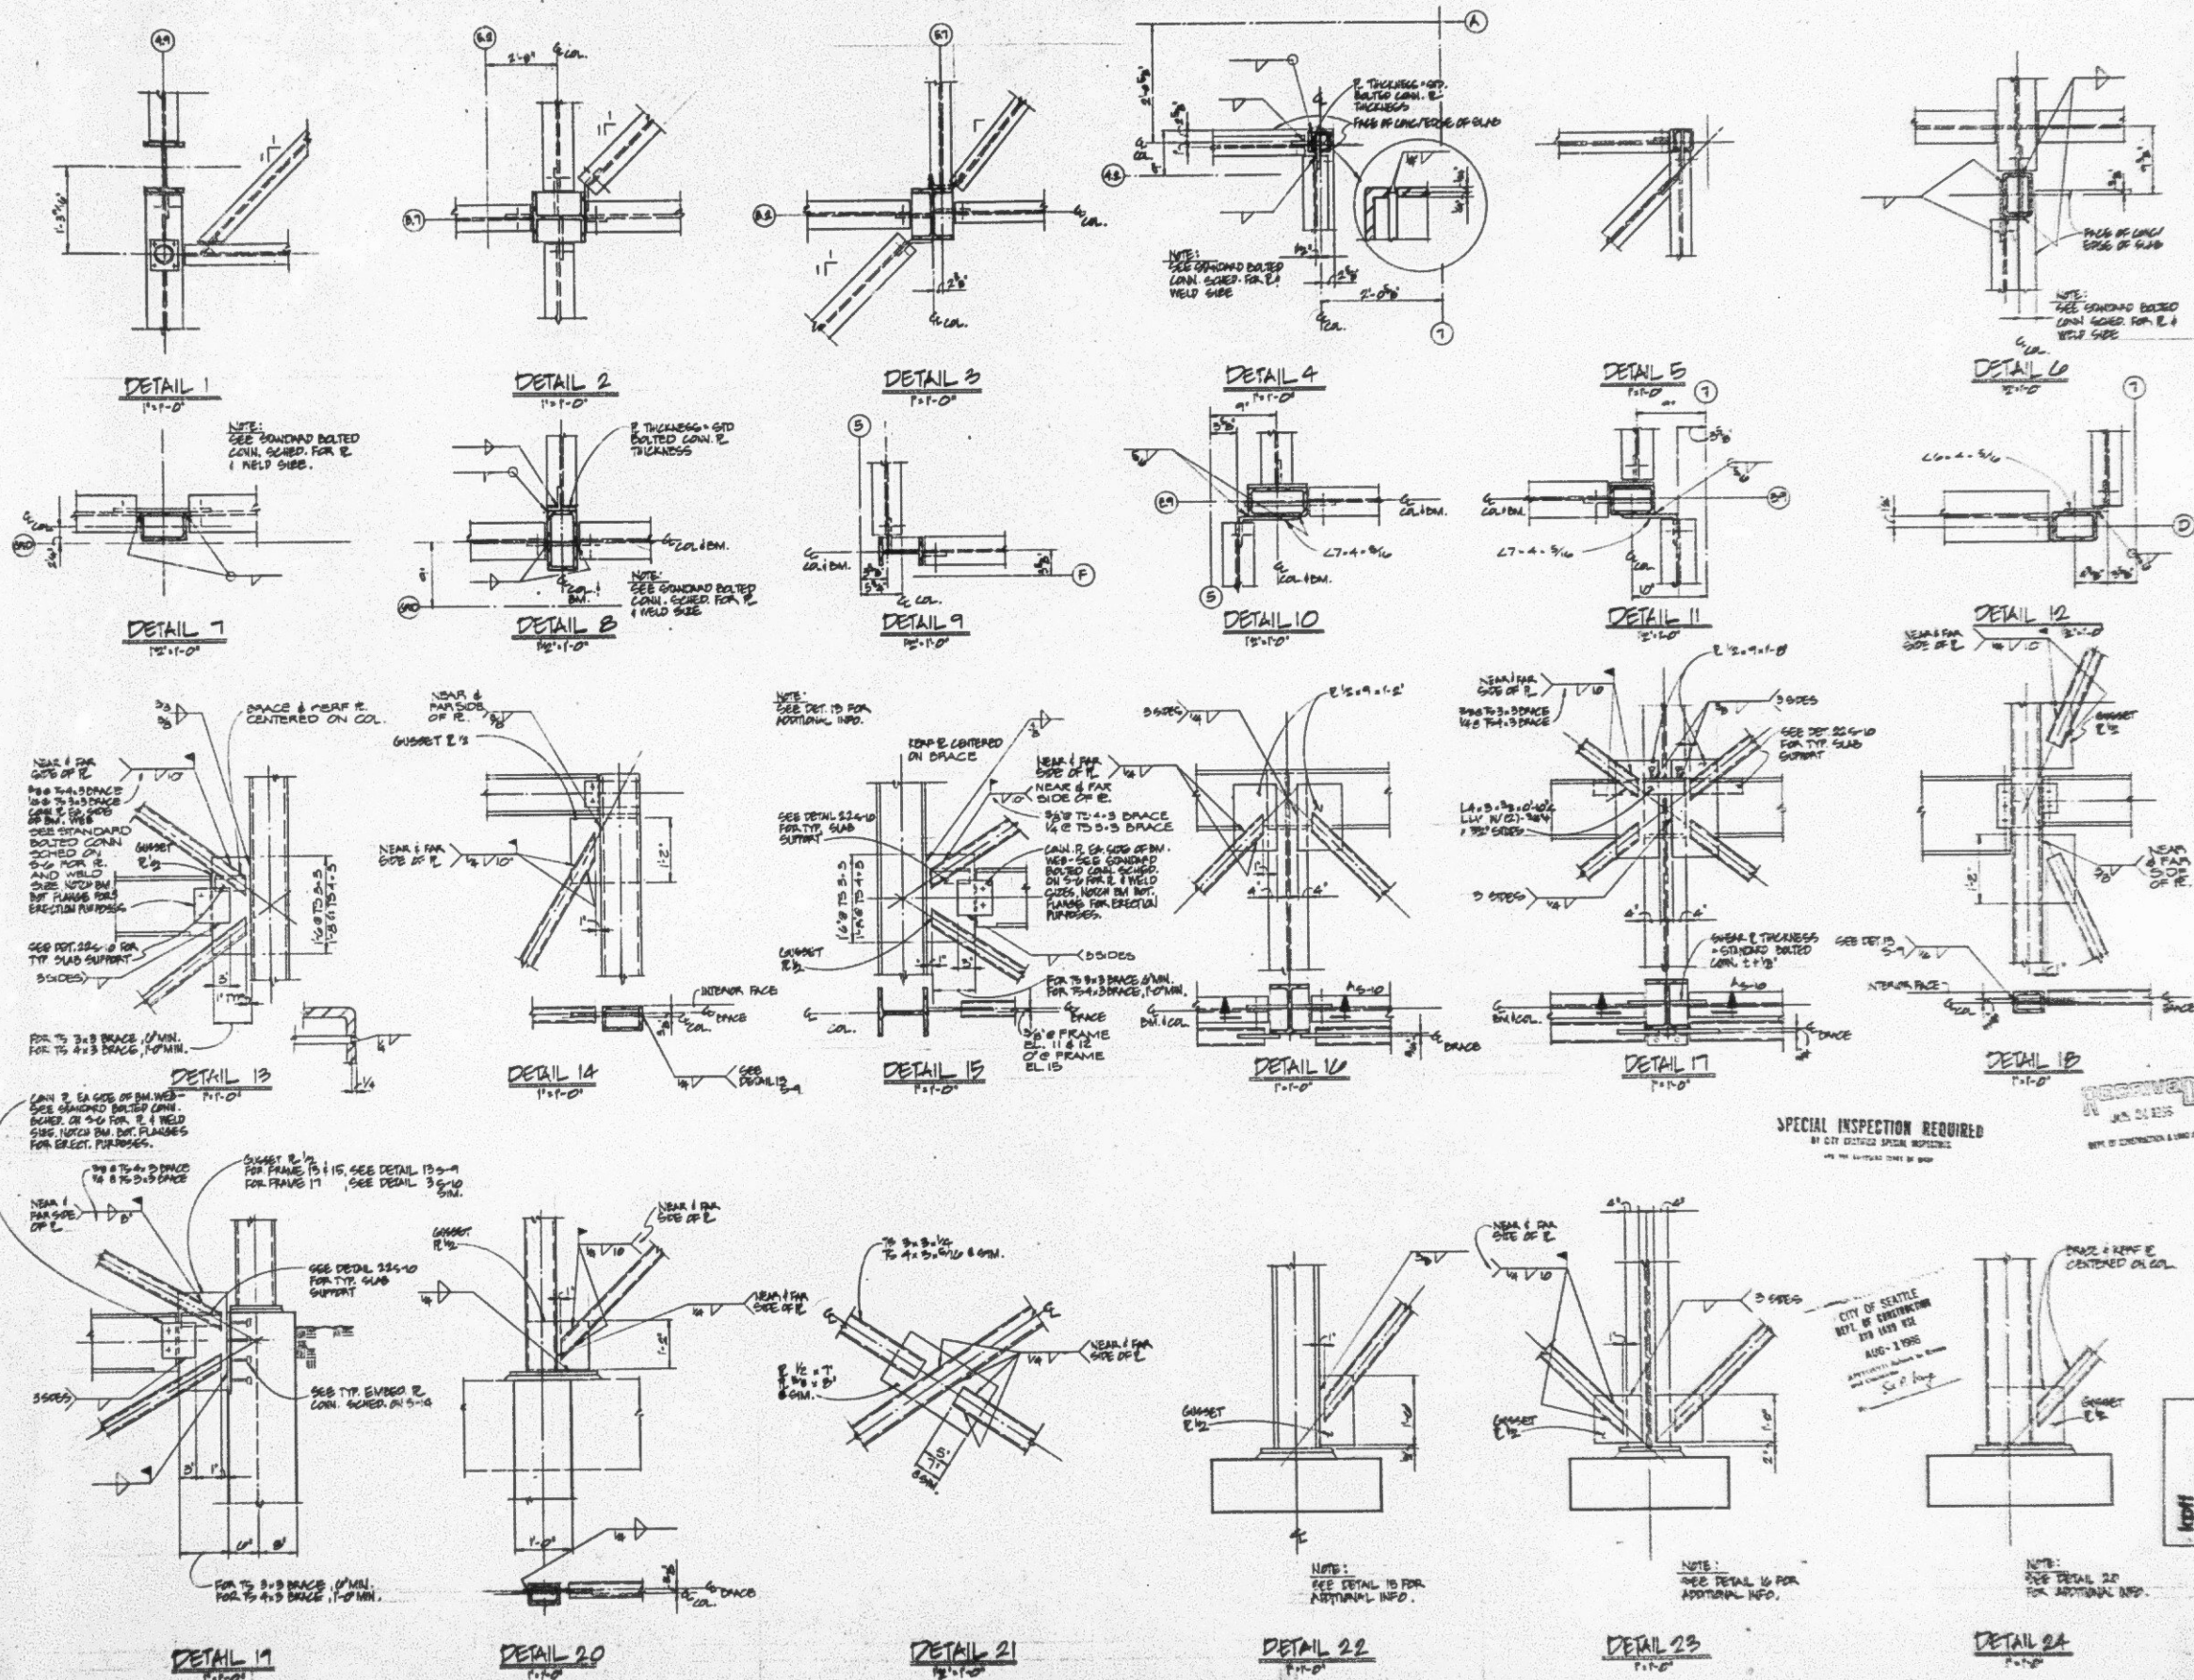

SPECIAL INSPECTION REQUIRED
BY CITY ENGINEER SPECIAL INSPECTION
AND THE CONTRACTOR SHALL BE RESPONSIBLE

CITY OF SEATTLE
AUG-1-1985
APPROVED: [Signature]
[Signature]



Revisions	
No.	Description
1	10-10-1985

Approval	
Approved by	Date
AM	5-18-85

Project: SEATTLE KIRO NURSING HOME
For: 1601 E. Young Way 06122
 Seattle, Washington 98122
 (206) 461-1000

S-9

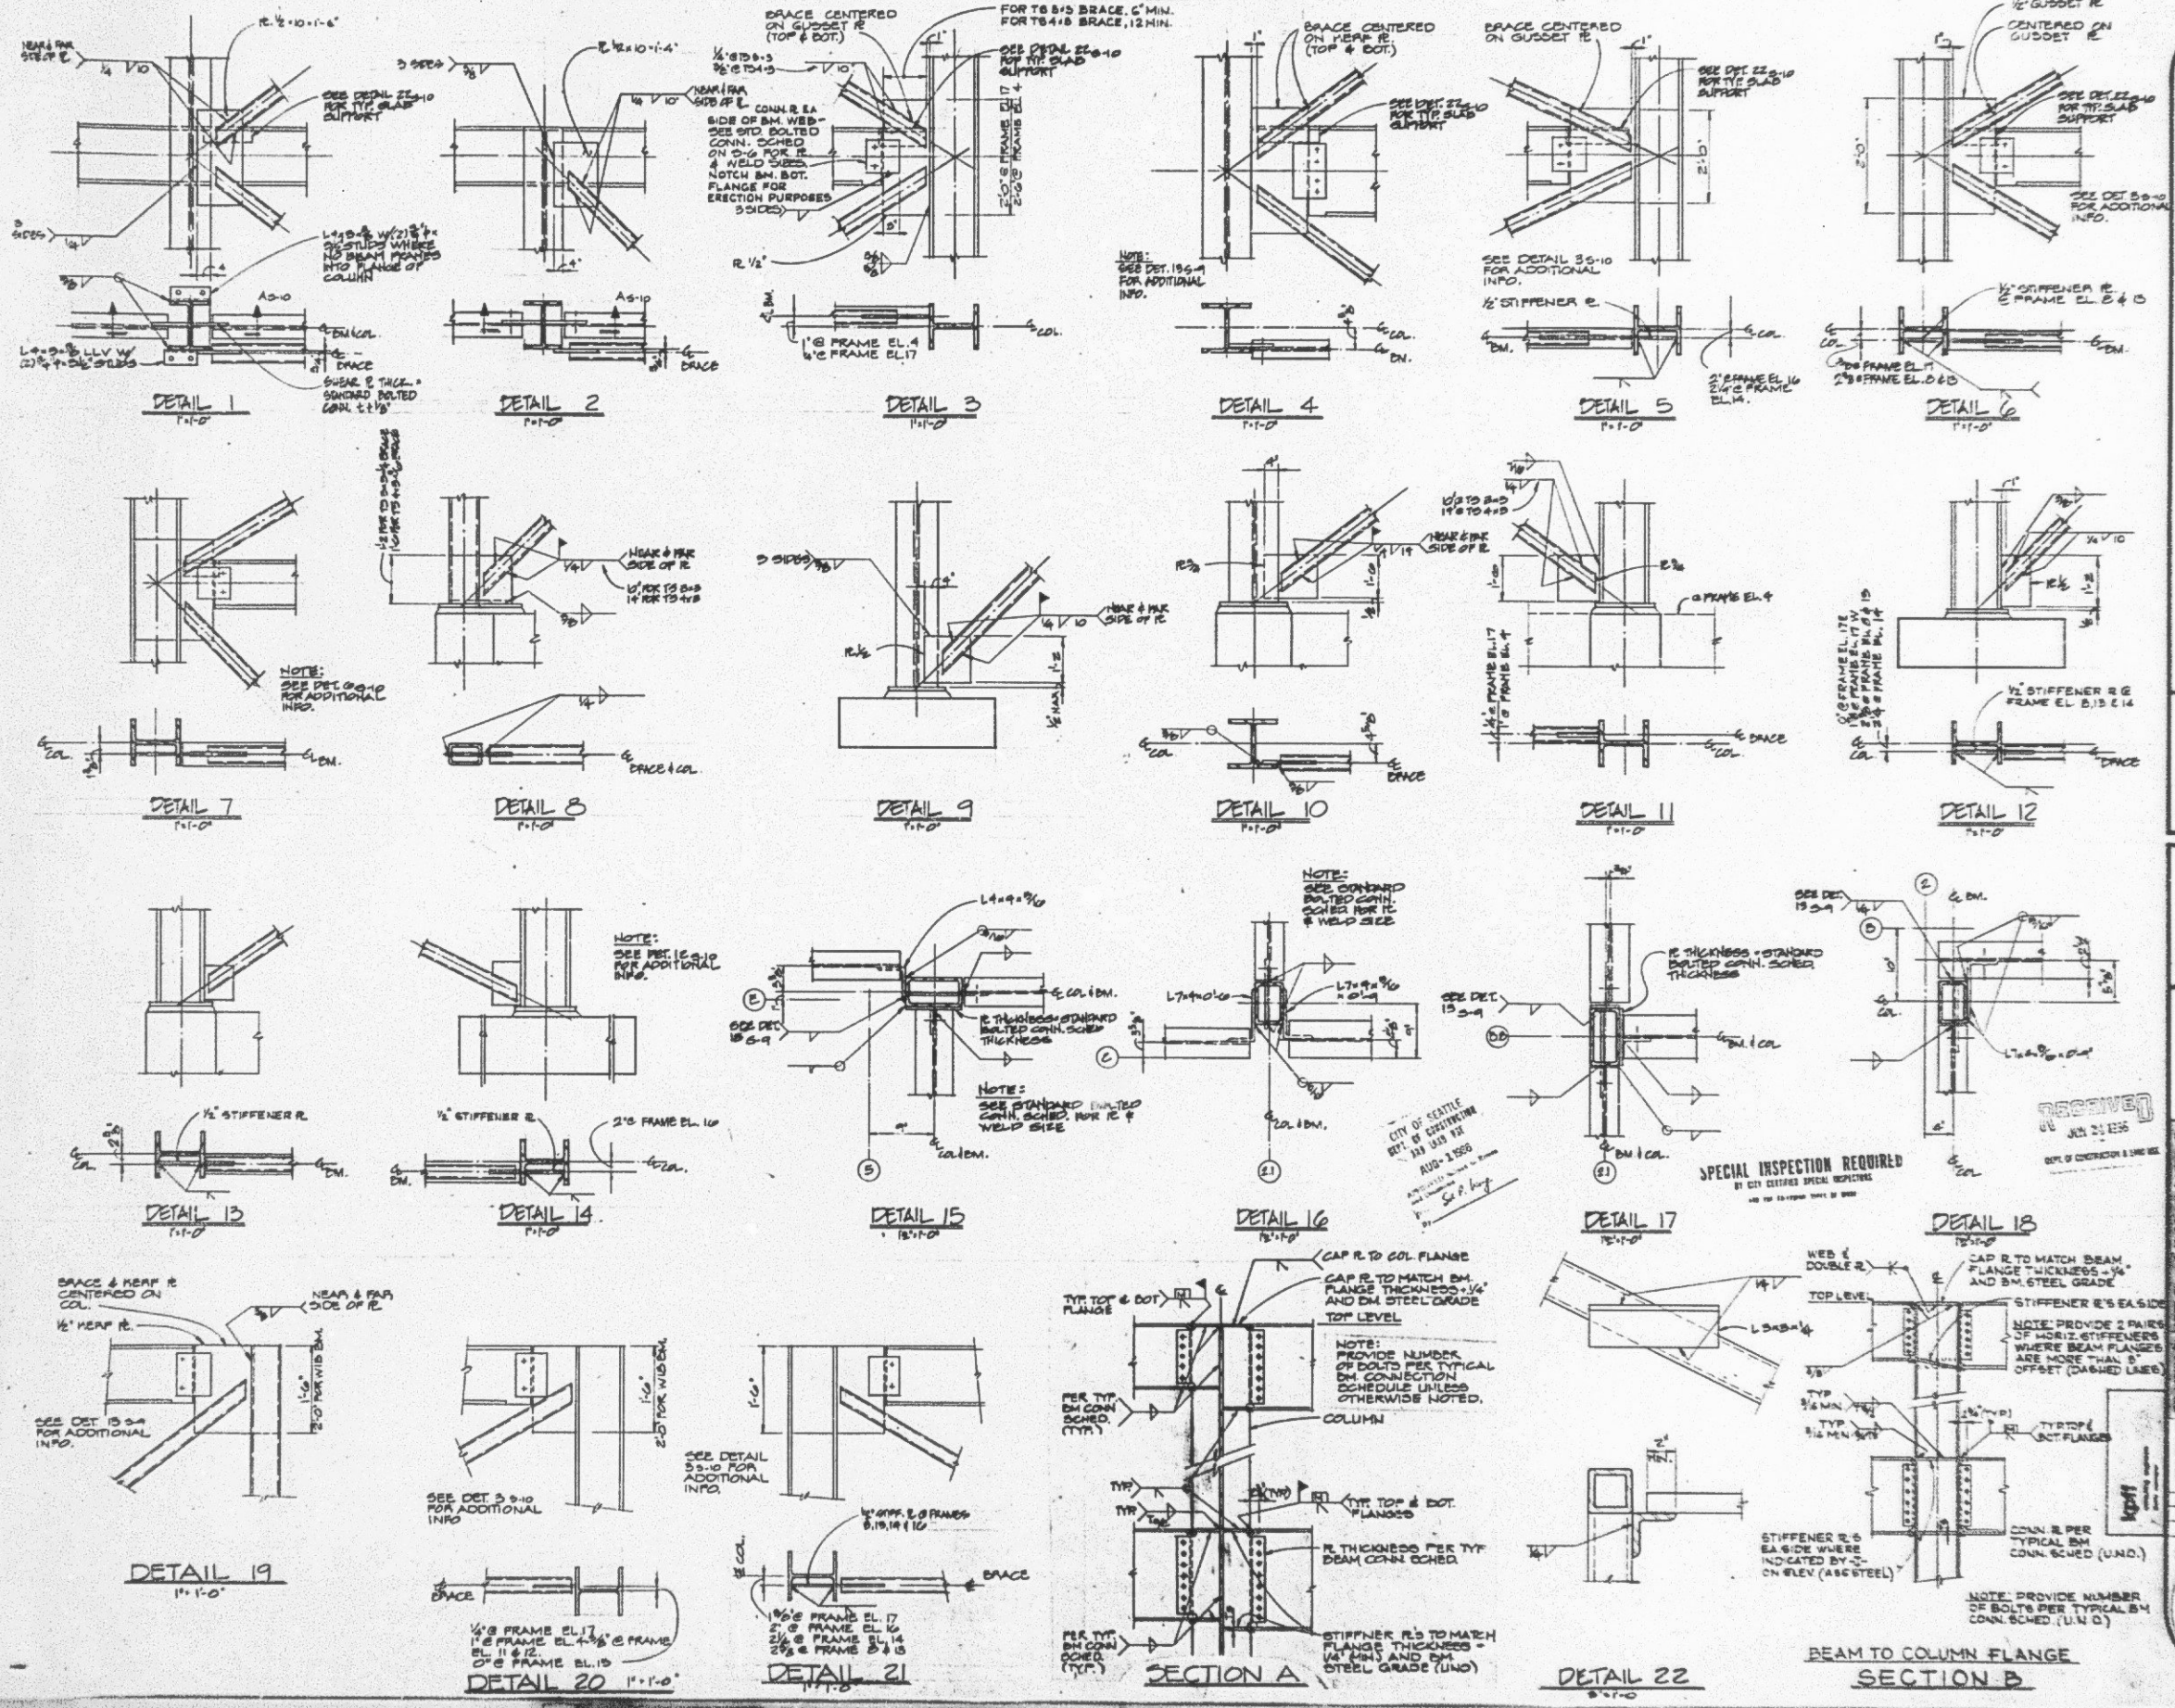


Revisions	
No.	Description
1	11/16/19 DET. GET 4-25/19

















Approval	
Approved By	Date

SPECIAL INSPECTION REQUIRED



S-10

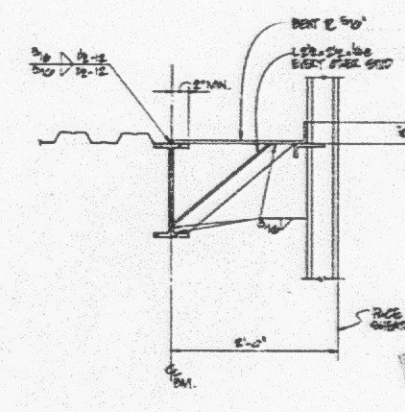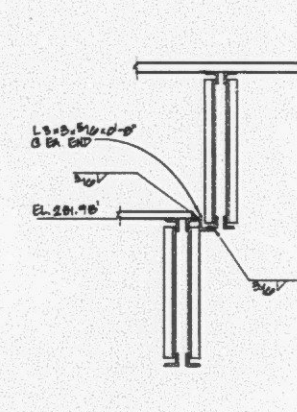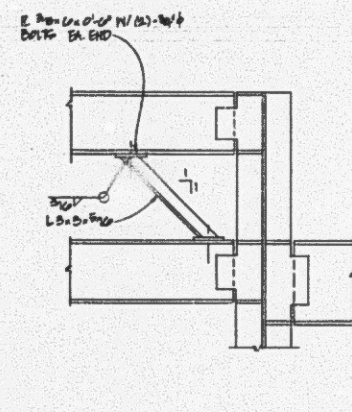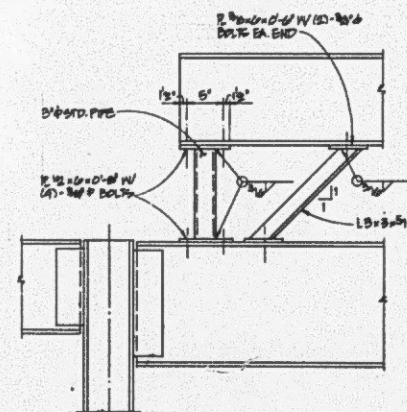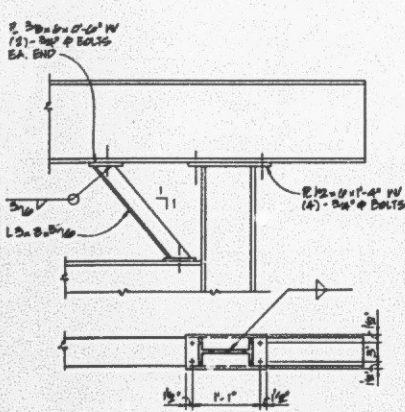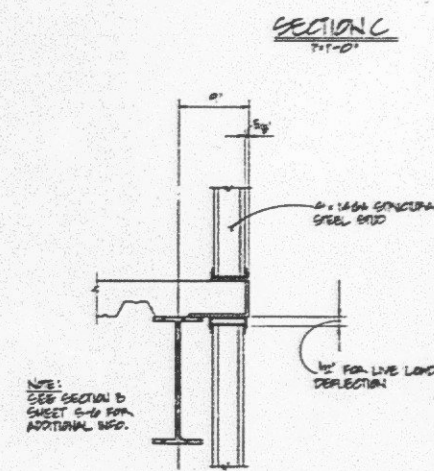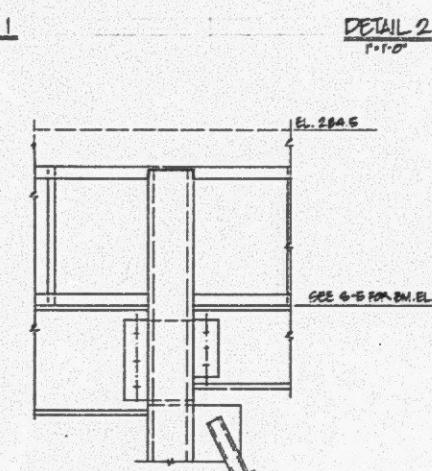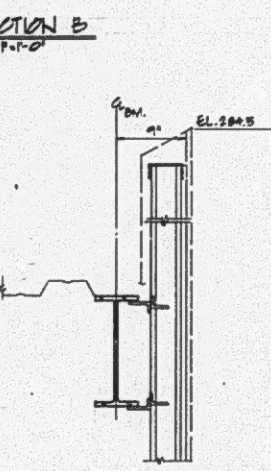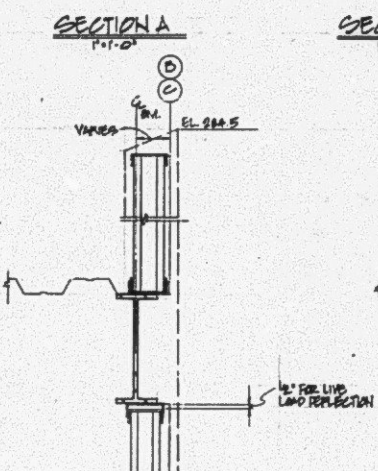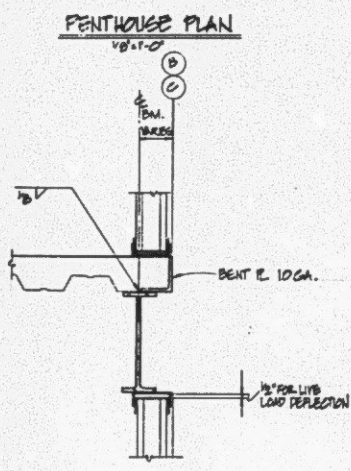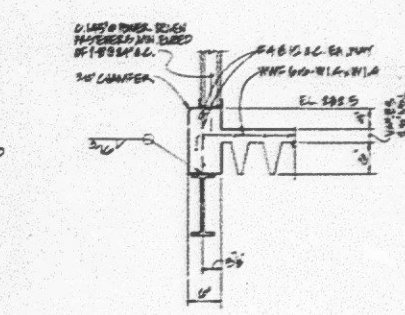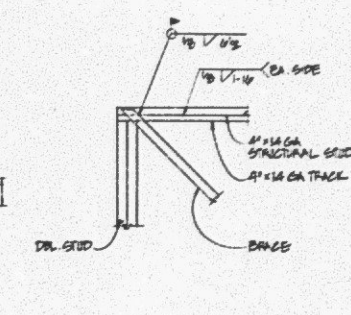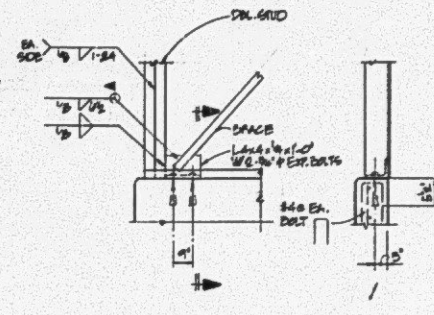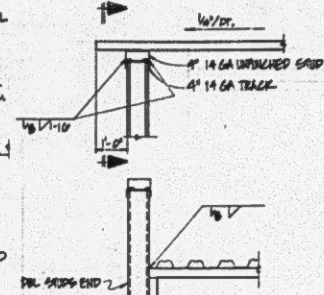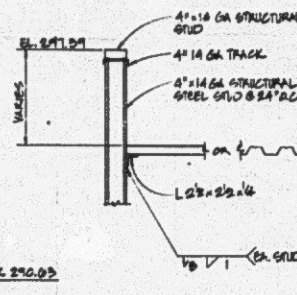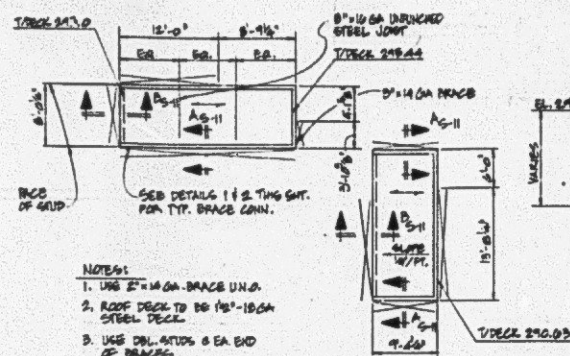

SPECIAL INSPECTION REQUIRED
BY CITY CERTIFIED SPECIAL INSPECTORS

CITY OF SEATTLE
DEPT. OF CONSTRUCTION
AND LAND USE
AUG - 2 1986
Approved by Board of Public Works
and Commission
Sgt. J. Hays
By _____


Amel/Jackson Architects & Designers
100-19th Avenue East Seattle, Washington 98102 (206) 323-6650

Provisions


Approval

Project: SEATTLESKERO N 25 ANG HOME


S-1

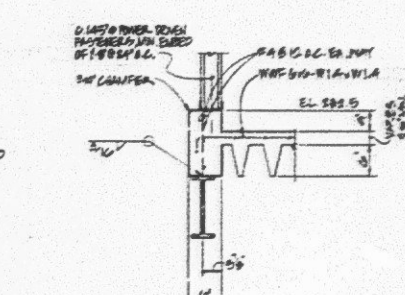


S-1

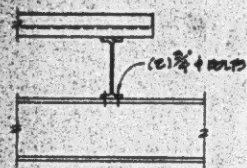

SECTION A
1'-0"

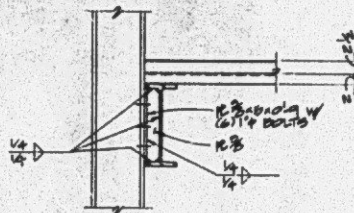

SECTION B
1'-0"

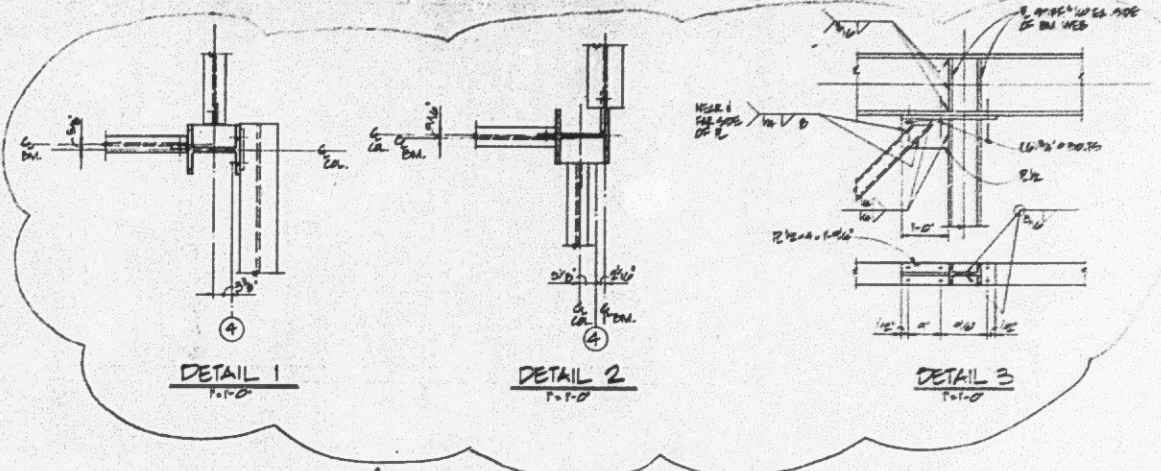

DETAIL 1
1'-0"

DETAIL 2
1'-0"

DETAIL 3
1'-0"

SPECIAL INSPECTION REQUIRED
BY CITY ENGINEER SPECIAL INSPECTION
AND FOR ALL OTHERS THAN BY OWNER

CITY OF SEATTLE
DEPT. OF CONSTRUCTION
AND LAND USE
DIVISION
APPROVED: [Signature]
DATE: [Date]

Project: SEATTLE KIRO NURSING HOME
1601 E. Yesler Way
Seattle, Washington 98122
For: NIKKEI CONCERNS
1700 24th Ave So.
Seattle, Washington 98144-4697

Revisions		Approval	
No.	Description	By	Date

Arvi Jackson Architects & Designers

PRINTED
OCT 24 1980
NOT REPRODUCED

S-12